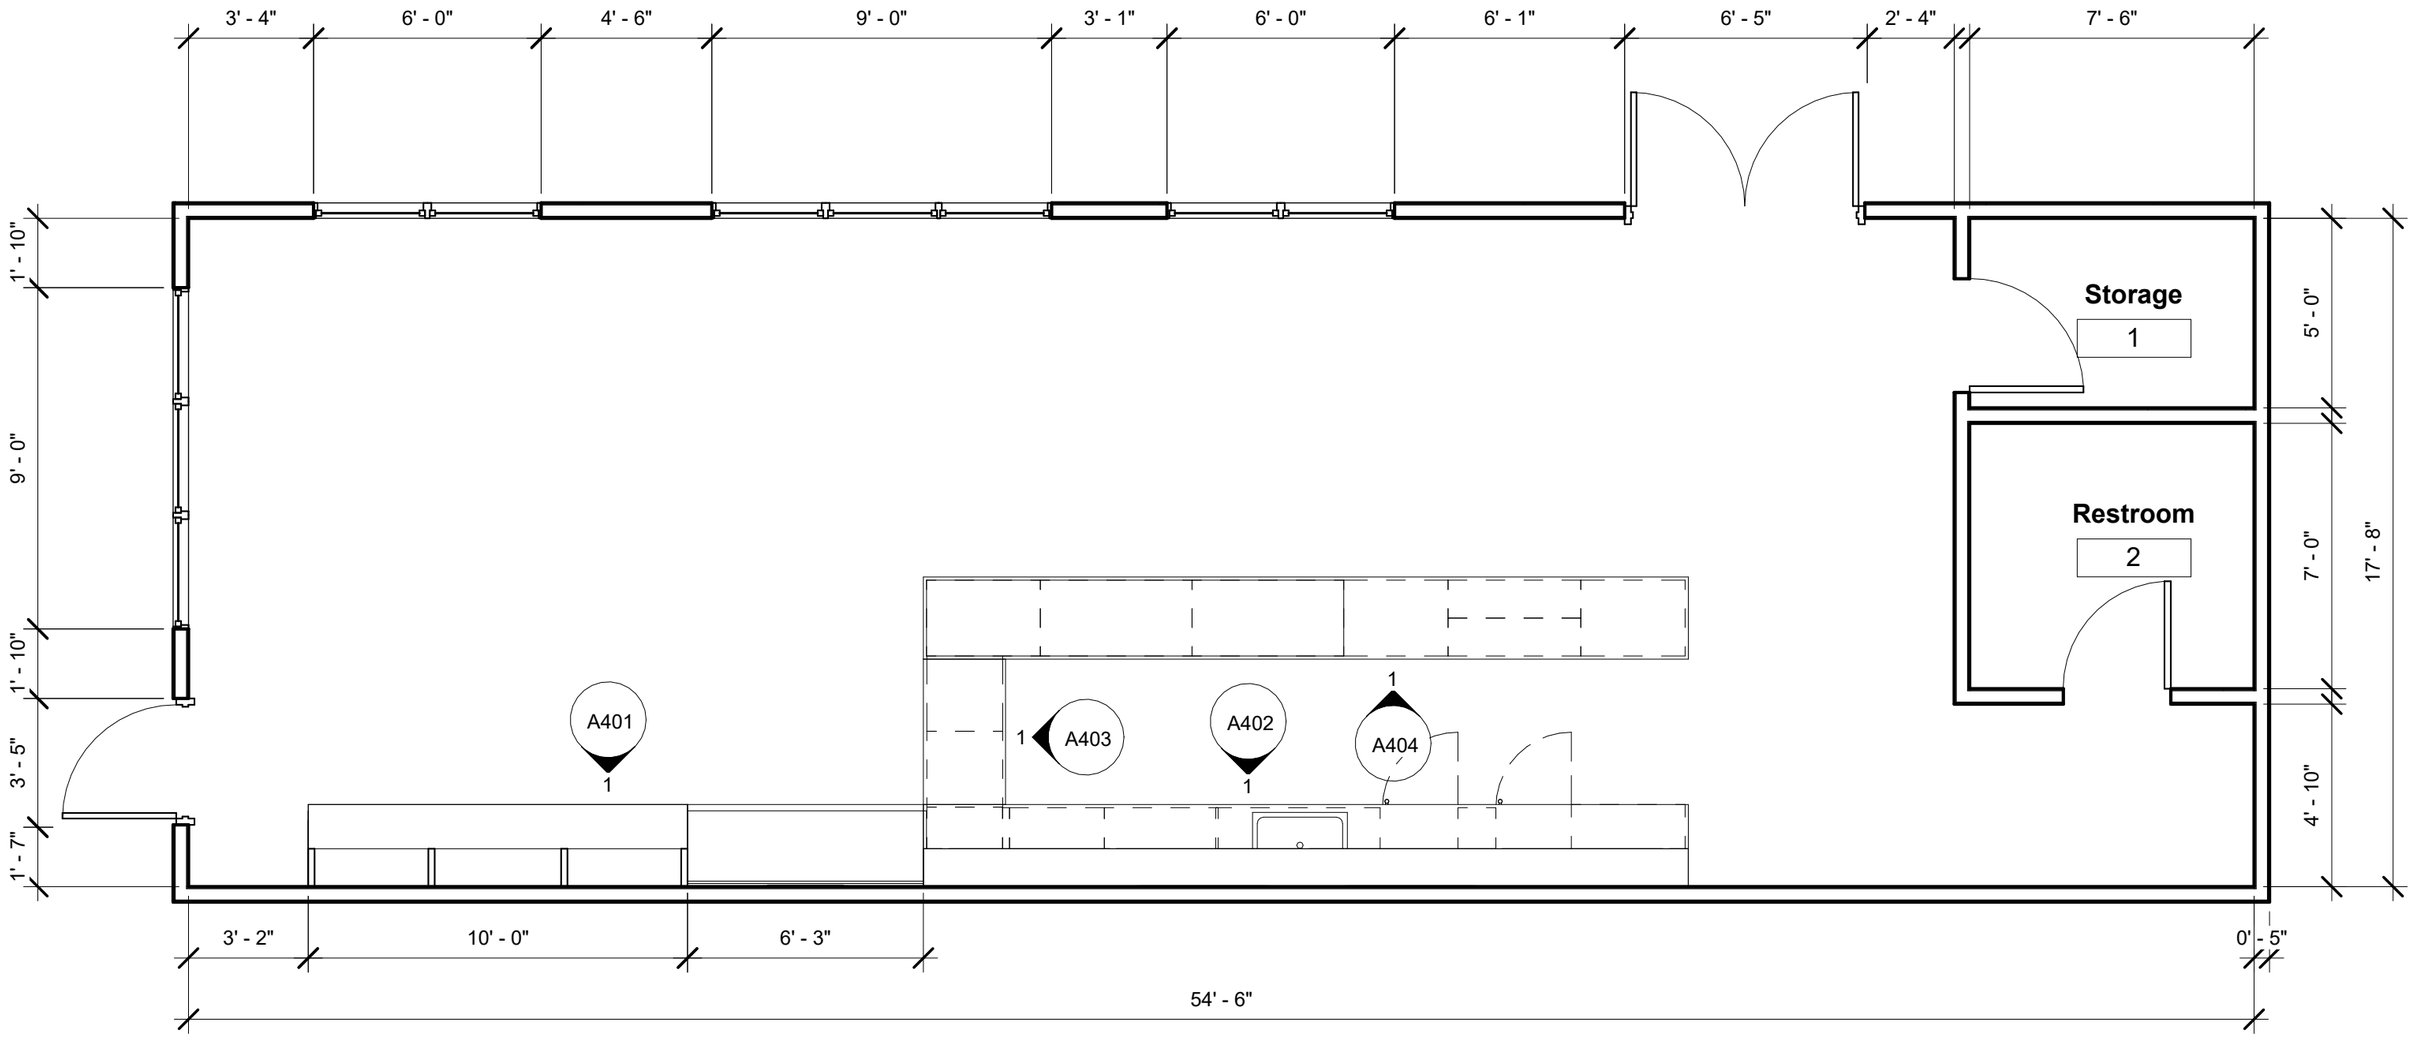


1 Partition Plan
1/4" = 1'-0"

AUTODESK

www.autodesk.com/revit

Ruth and Steve Fisher


The Houston Cafe

No.	Description	Date


Partition Plan

Project number	1	A101
Date	4/6/2025	
Drawn by	Mindy Hess	
Checked by	Ms. Kimmons	Scale 1/4" = 1'-0"

10/27/2026 8:54:58 PM

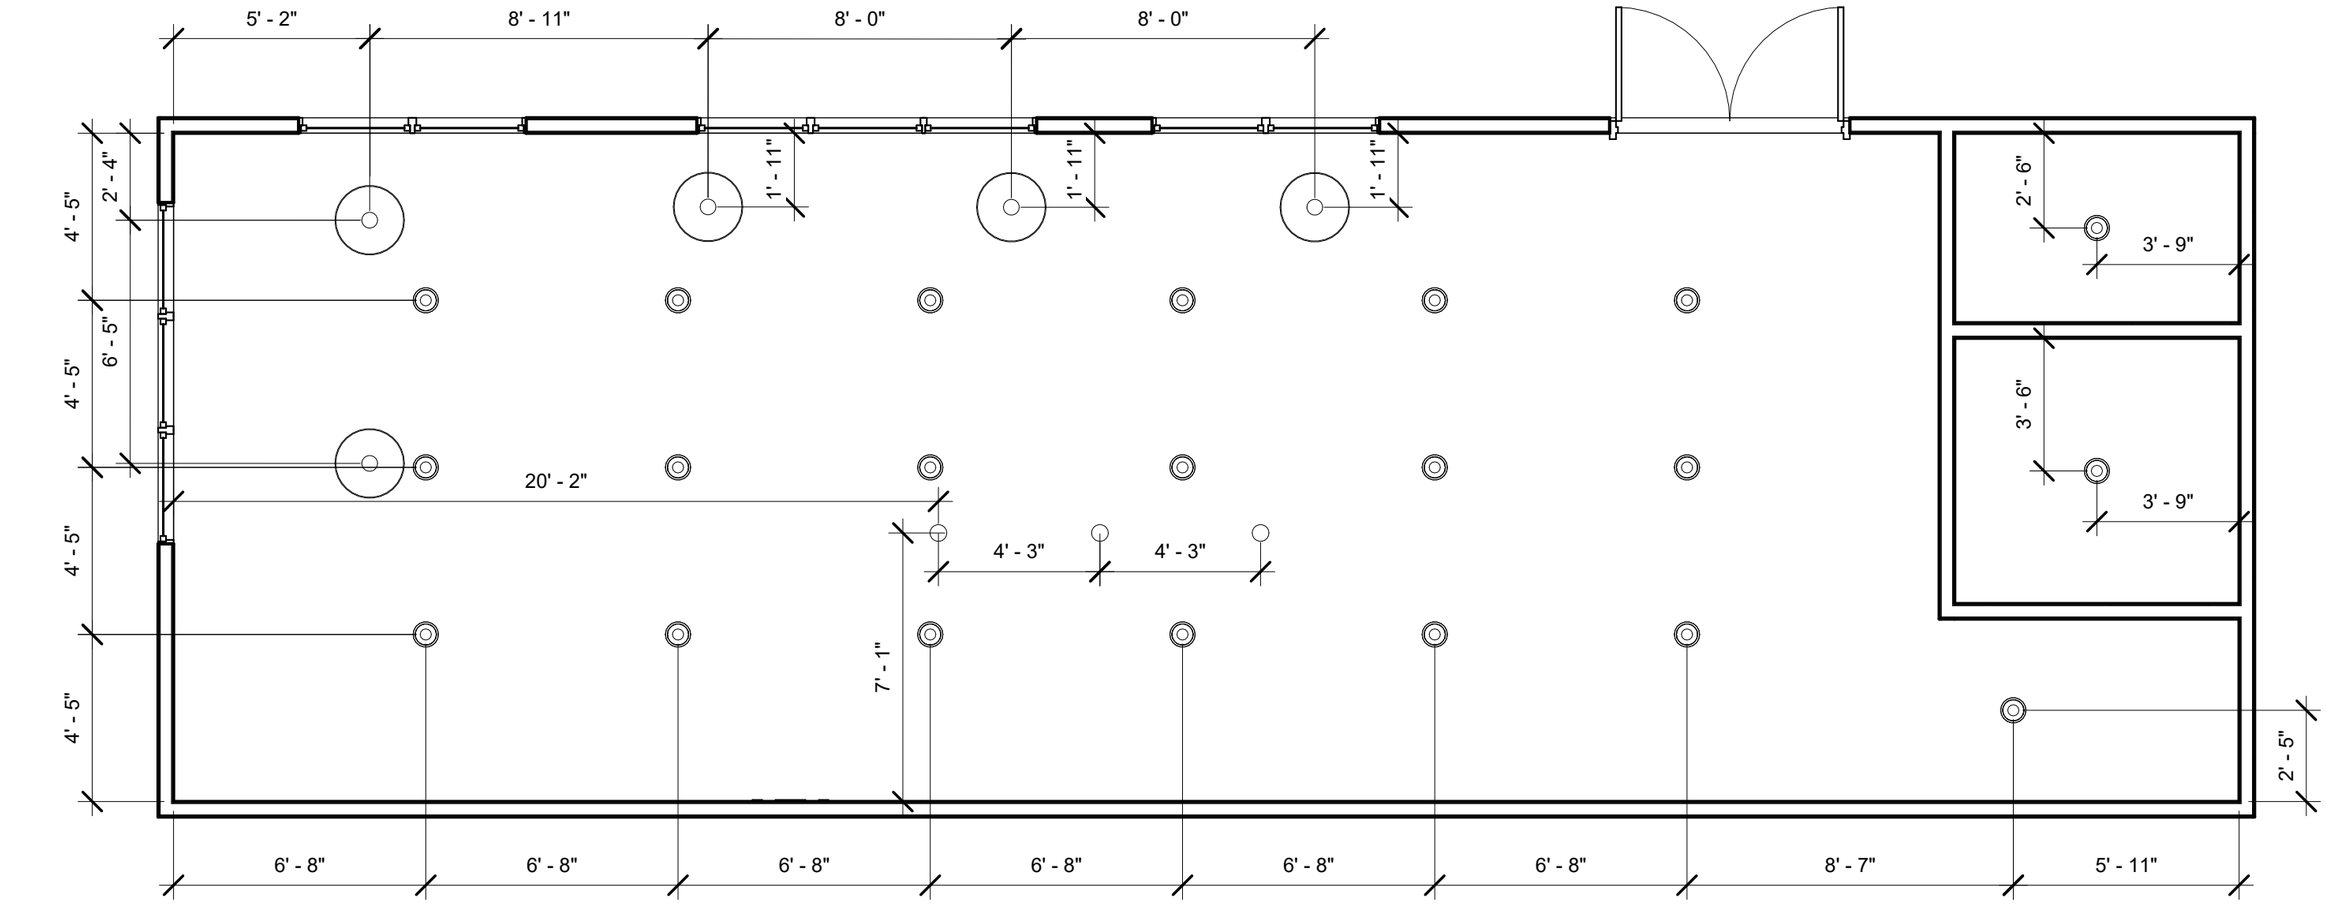

1 RCP
1/4" = 1'-0"

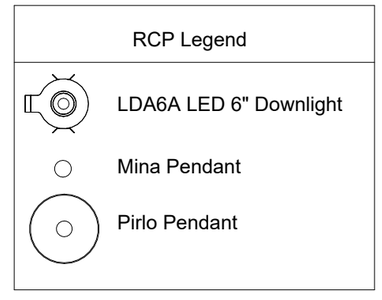

RCP Legend
1/4" = 1'-0"

AUTODESK

www.autodesk.com/revit

Ruth and Steve Fisher


The Houston Cafe

No.	Description	Date

RCP

Project number	1	A201
Date	4/6/2025	
Drawn by	Mindy Hess	
Checked by	Ms. Kimmons	Scale 1/4" = 1'-0"

10/27/2026 8:54:59 PM

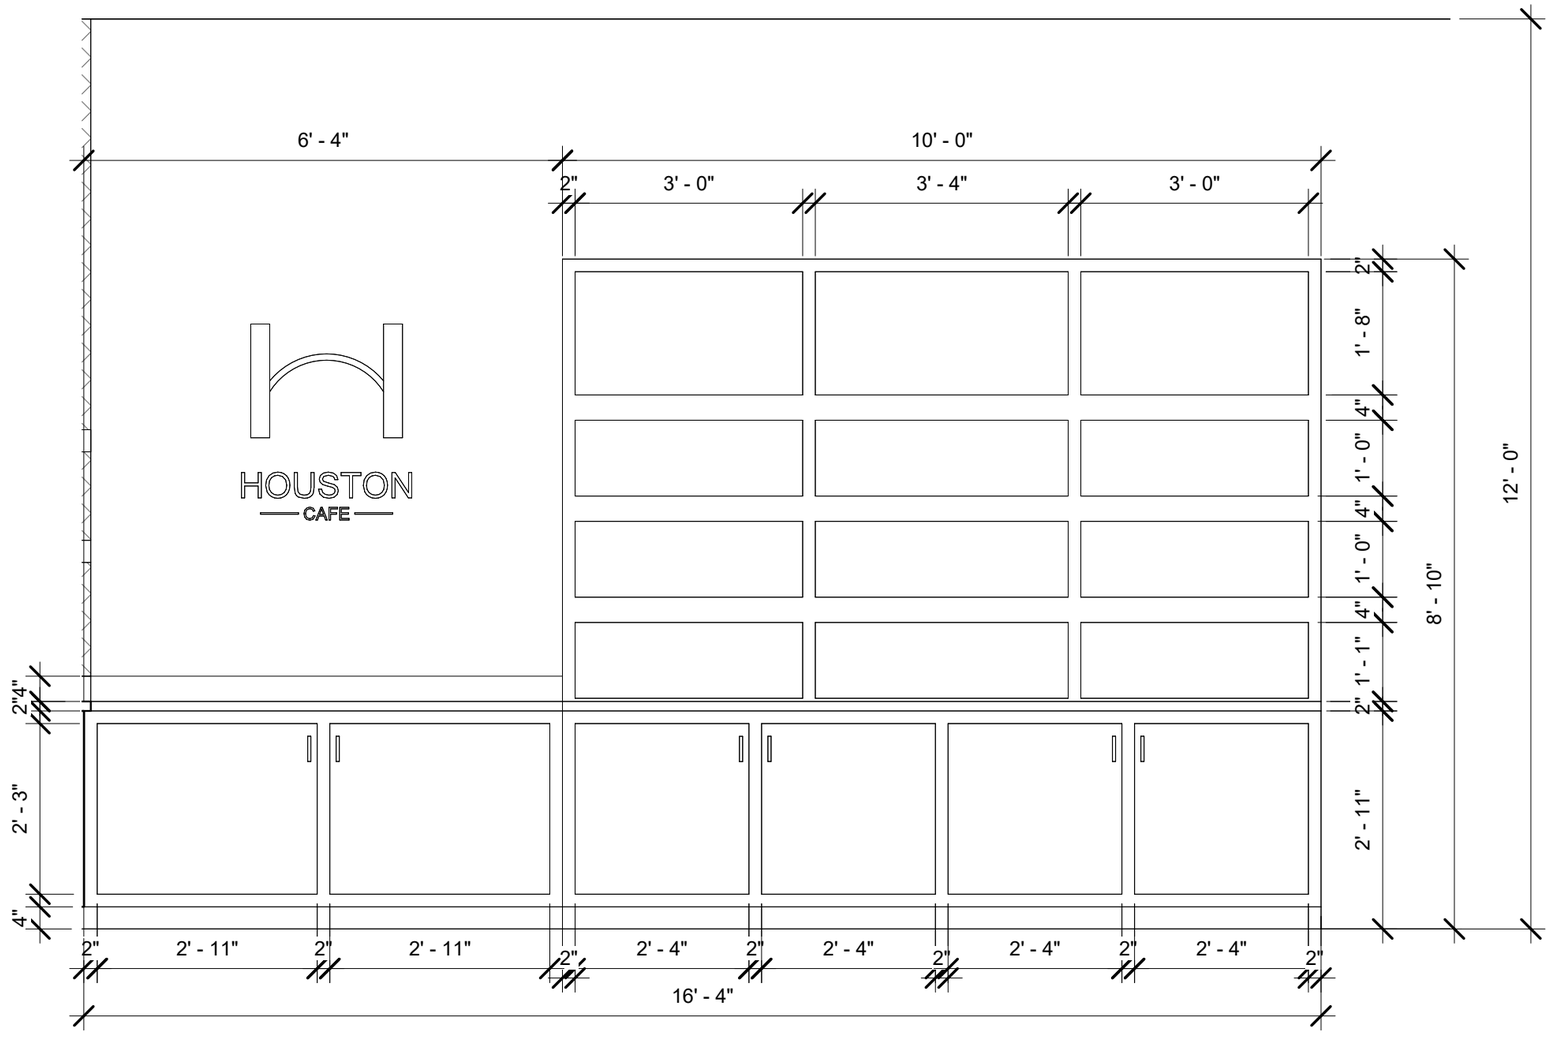

1 Condiment Station & Merchandise Display
1/2" = 1'-0"

AUTODESK

www.autodesk.com/revit

Ruth and Steve Fisher


The Houston Cafe

No.	Description	Date

Elevations

Project number	1	A401
Date	4/6/2025	
Drawn by	Mindy Hess	
Checked by	Ms. Kimmons	Scale 1/2" = 1'-0"

10/27/2026 8:54:59 PM

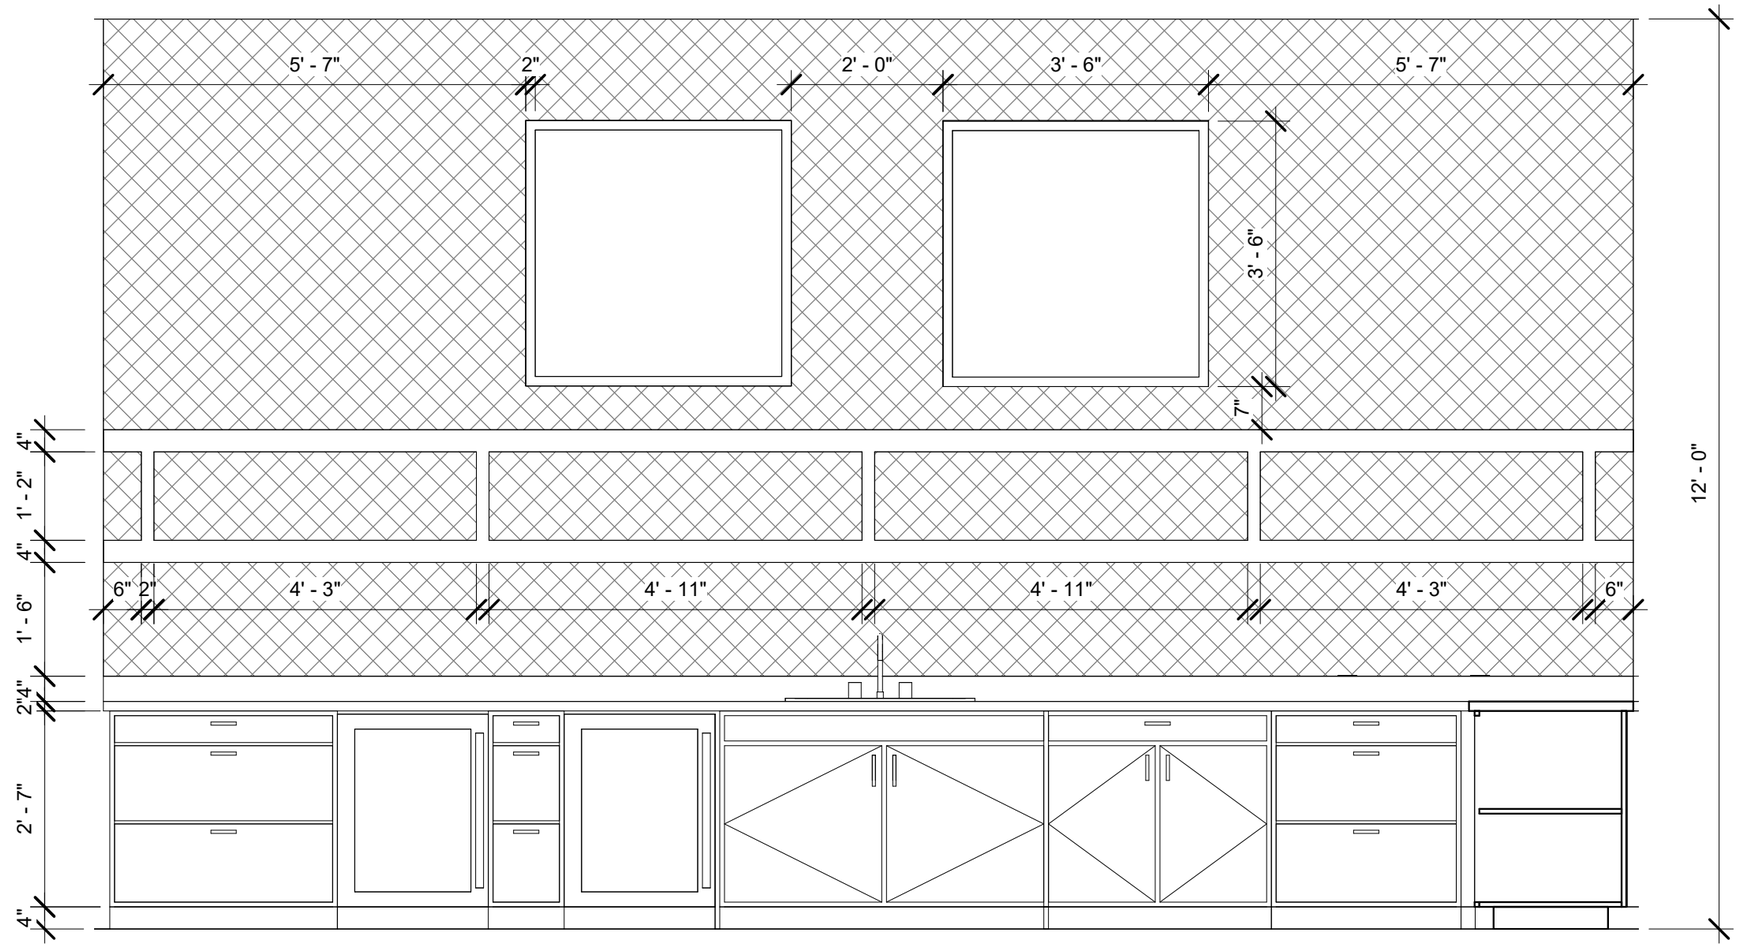

1 Back Wall Millwork & Menu Display
1/2" = 1'-0"

AUTODESK

www.autodesk.com/revit

Ruth and Steve Fisher


The Houston Cafe

No.	Description	Date

Elevations

Project number	1	A402
Date	4/6/2025	
Drawn by	Mindy Hess	
Checked by	Ms. Kimmons	Scale 1/2" = 1'-0"

10/27/2026 8:54:59 PM

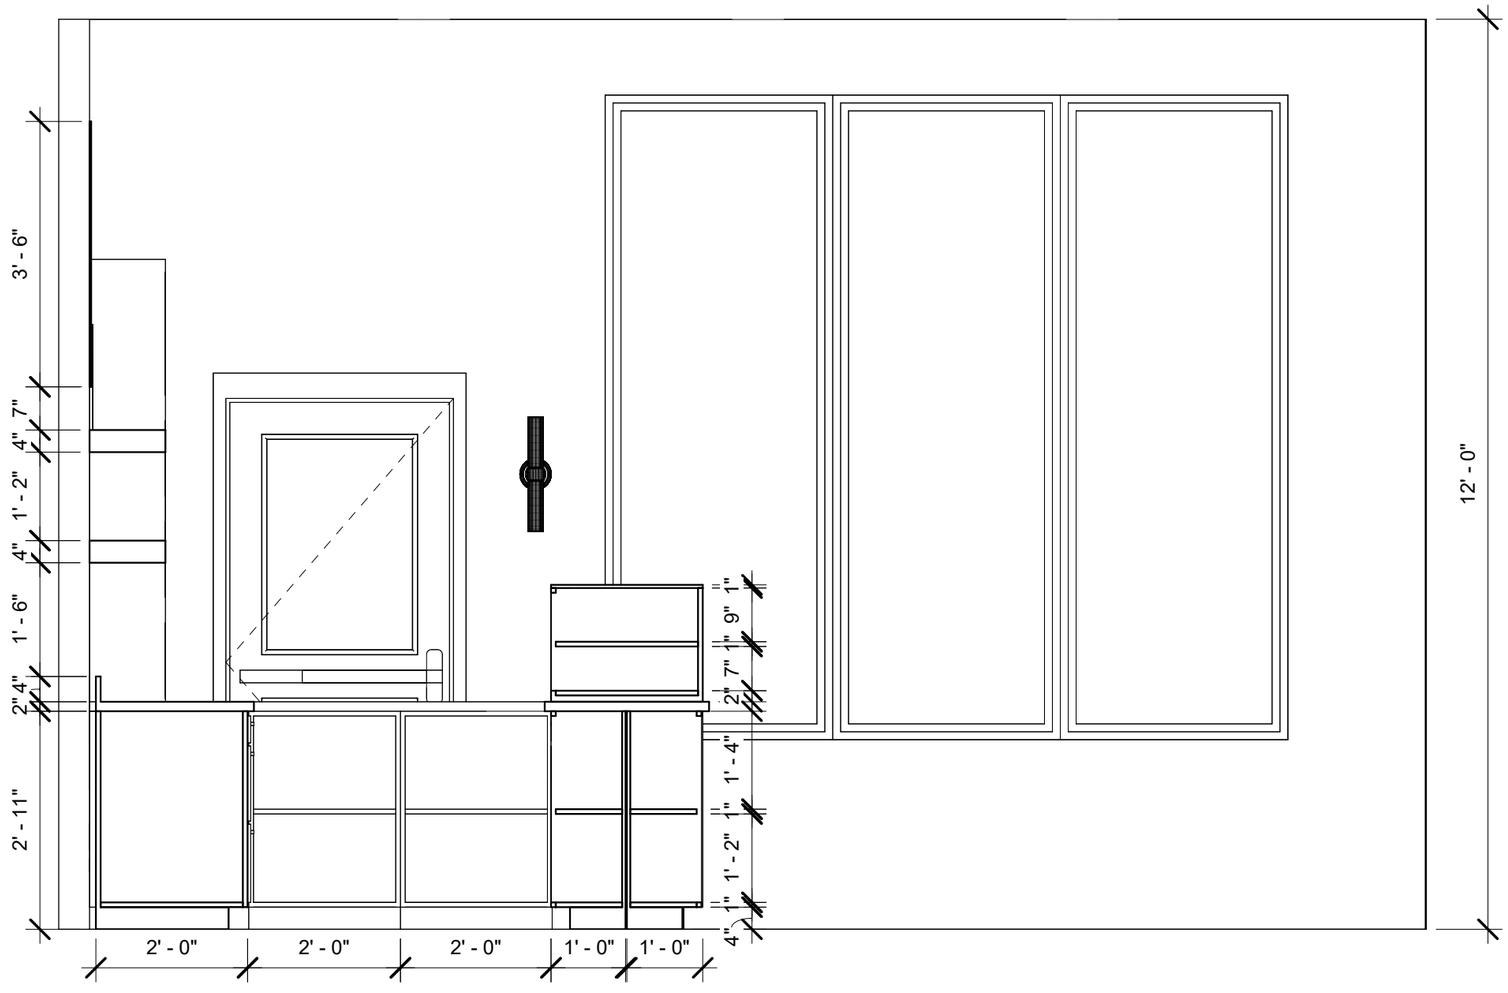

1 Side Service Counter Millwork
1/2" = 1'-0"

AUTODESK

www.autodesk.com/revit


Ruth and Steve Fisher
The Houston Cafe

No.	Description	Date

Elevations

Project number	1	A403
Date	4/6/2025	
Drawn by	Mindy Hess	
Checked by	Ms. Kimmons	Scale 1/2" = 1'-0"

10/27/2026 8:54:59 PM

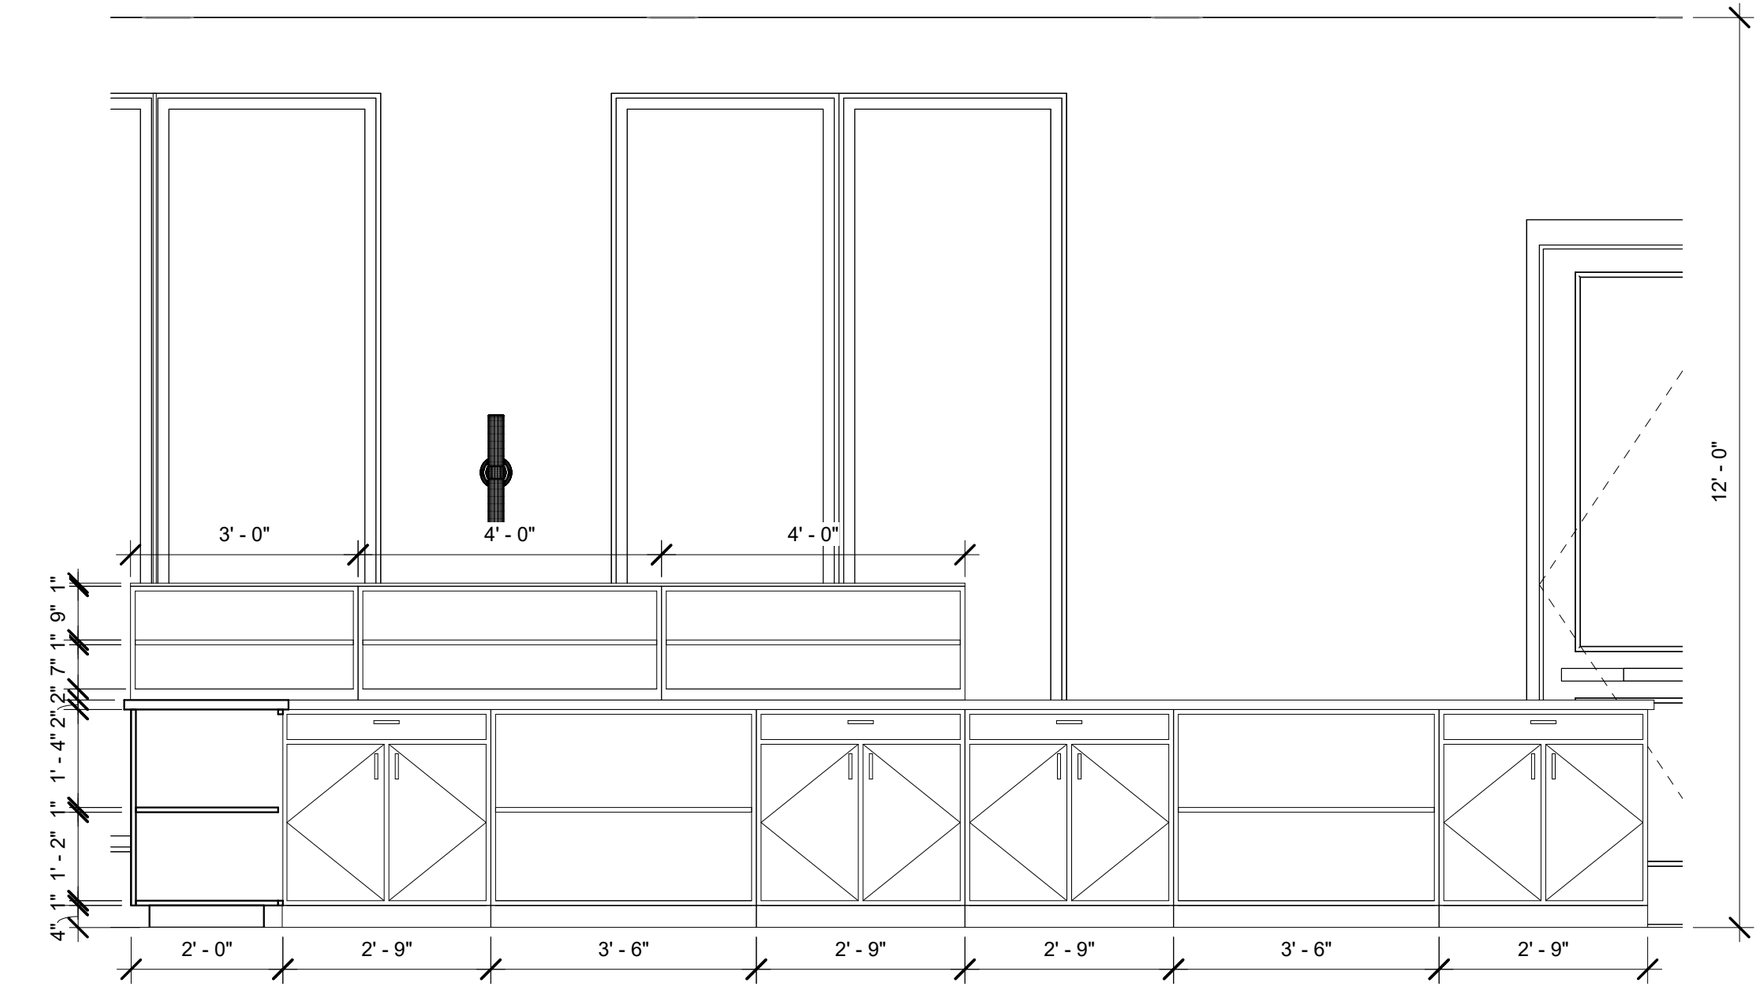

1 Service Counter – Employee Side
1/2" = 1'-0"

AUTODESK

www.autodesk.com/revit

Ruth and Steve Fisher

The Houston Cafe

No.	Description	Date

Elevations

Project number	1	A404
Date	4/6/2025	
Drawn by	Mindy Hess	
Checked by	Ms. Kimmons	Scale 1/2" = 1'-0"

10/27/2026 8:55:00 PM